
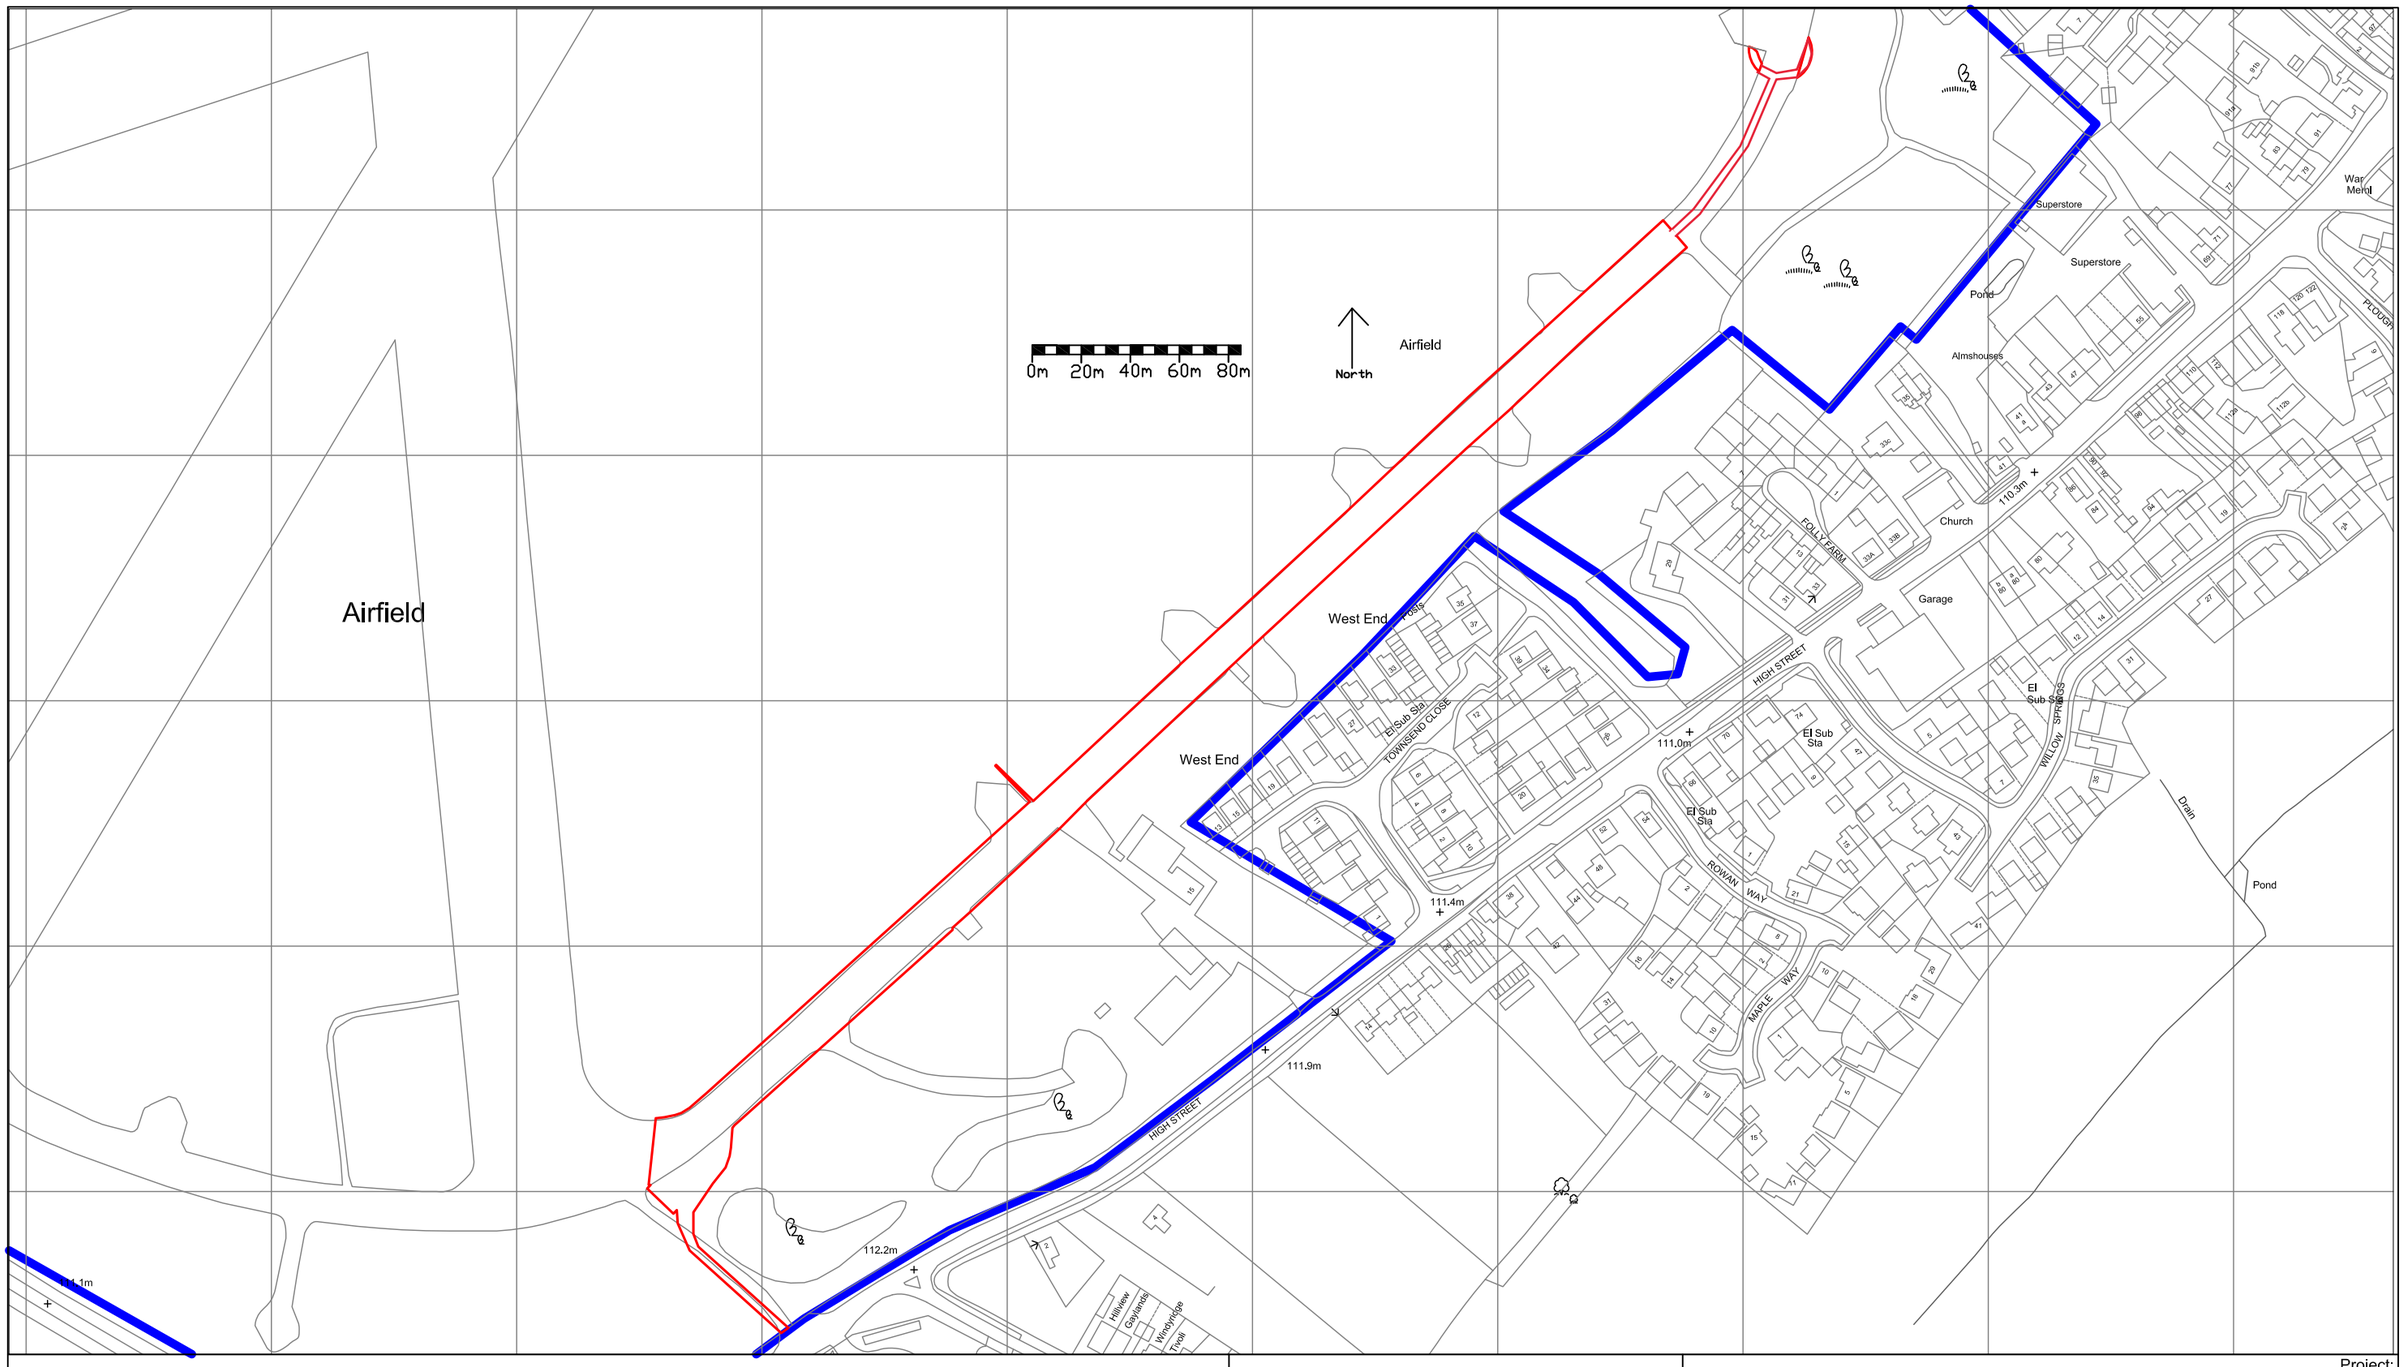


		Project: Cranfield Airport
		Title: Site Location Plan
Date: 18/01/2021	Scale: 1:2500@A3	Rev: -
Job Ref: -	Drawn: -	Checked: -
		Drawing No: CA/2021/01

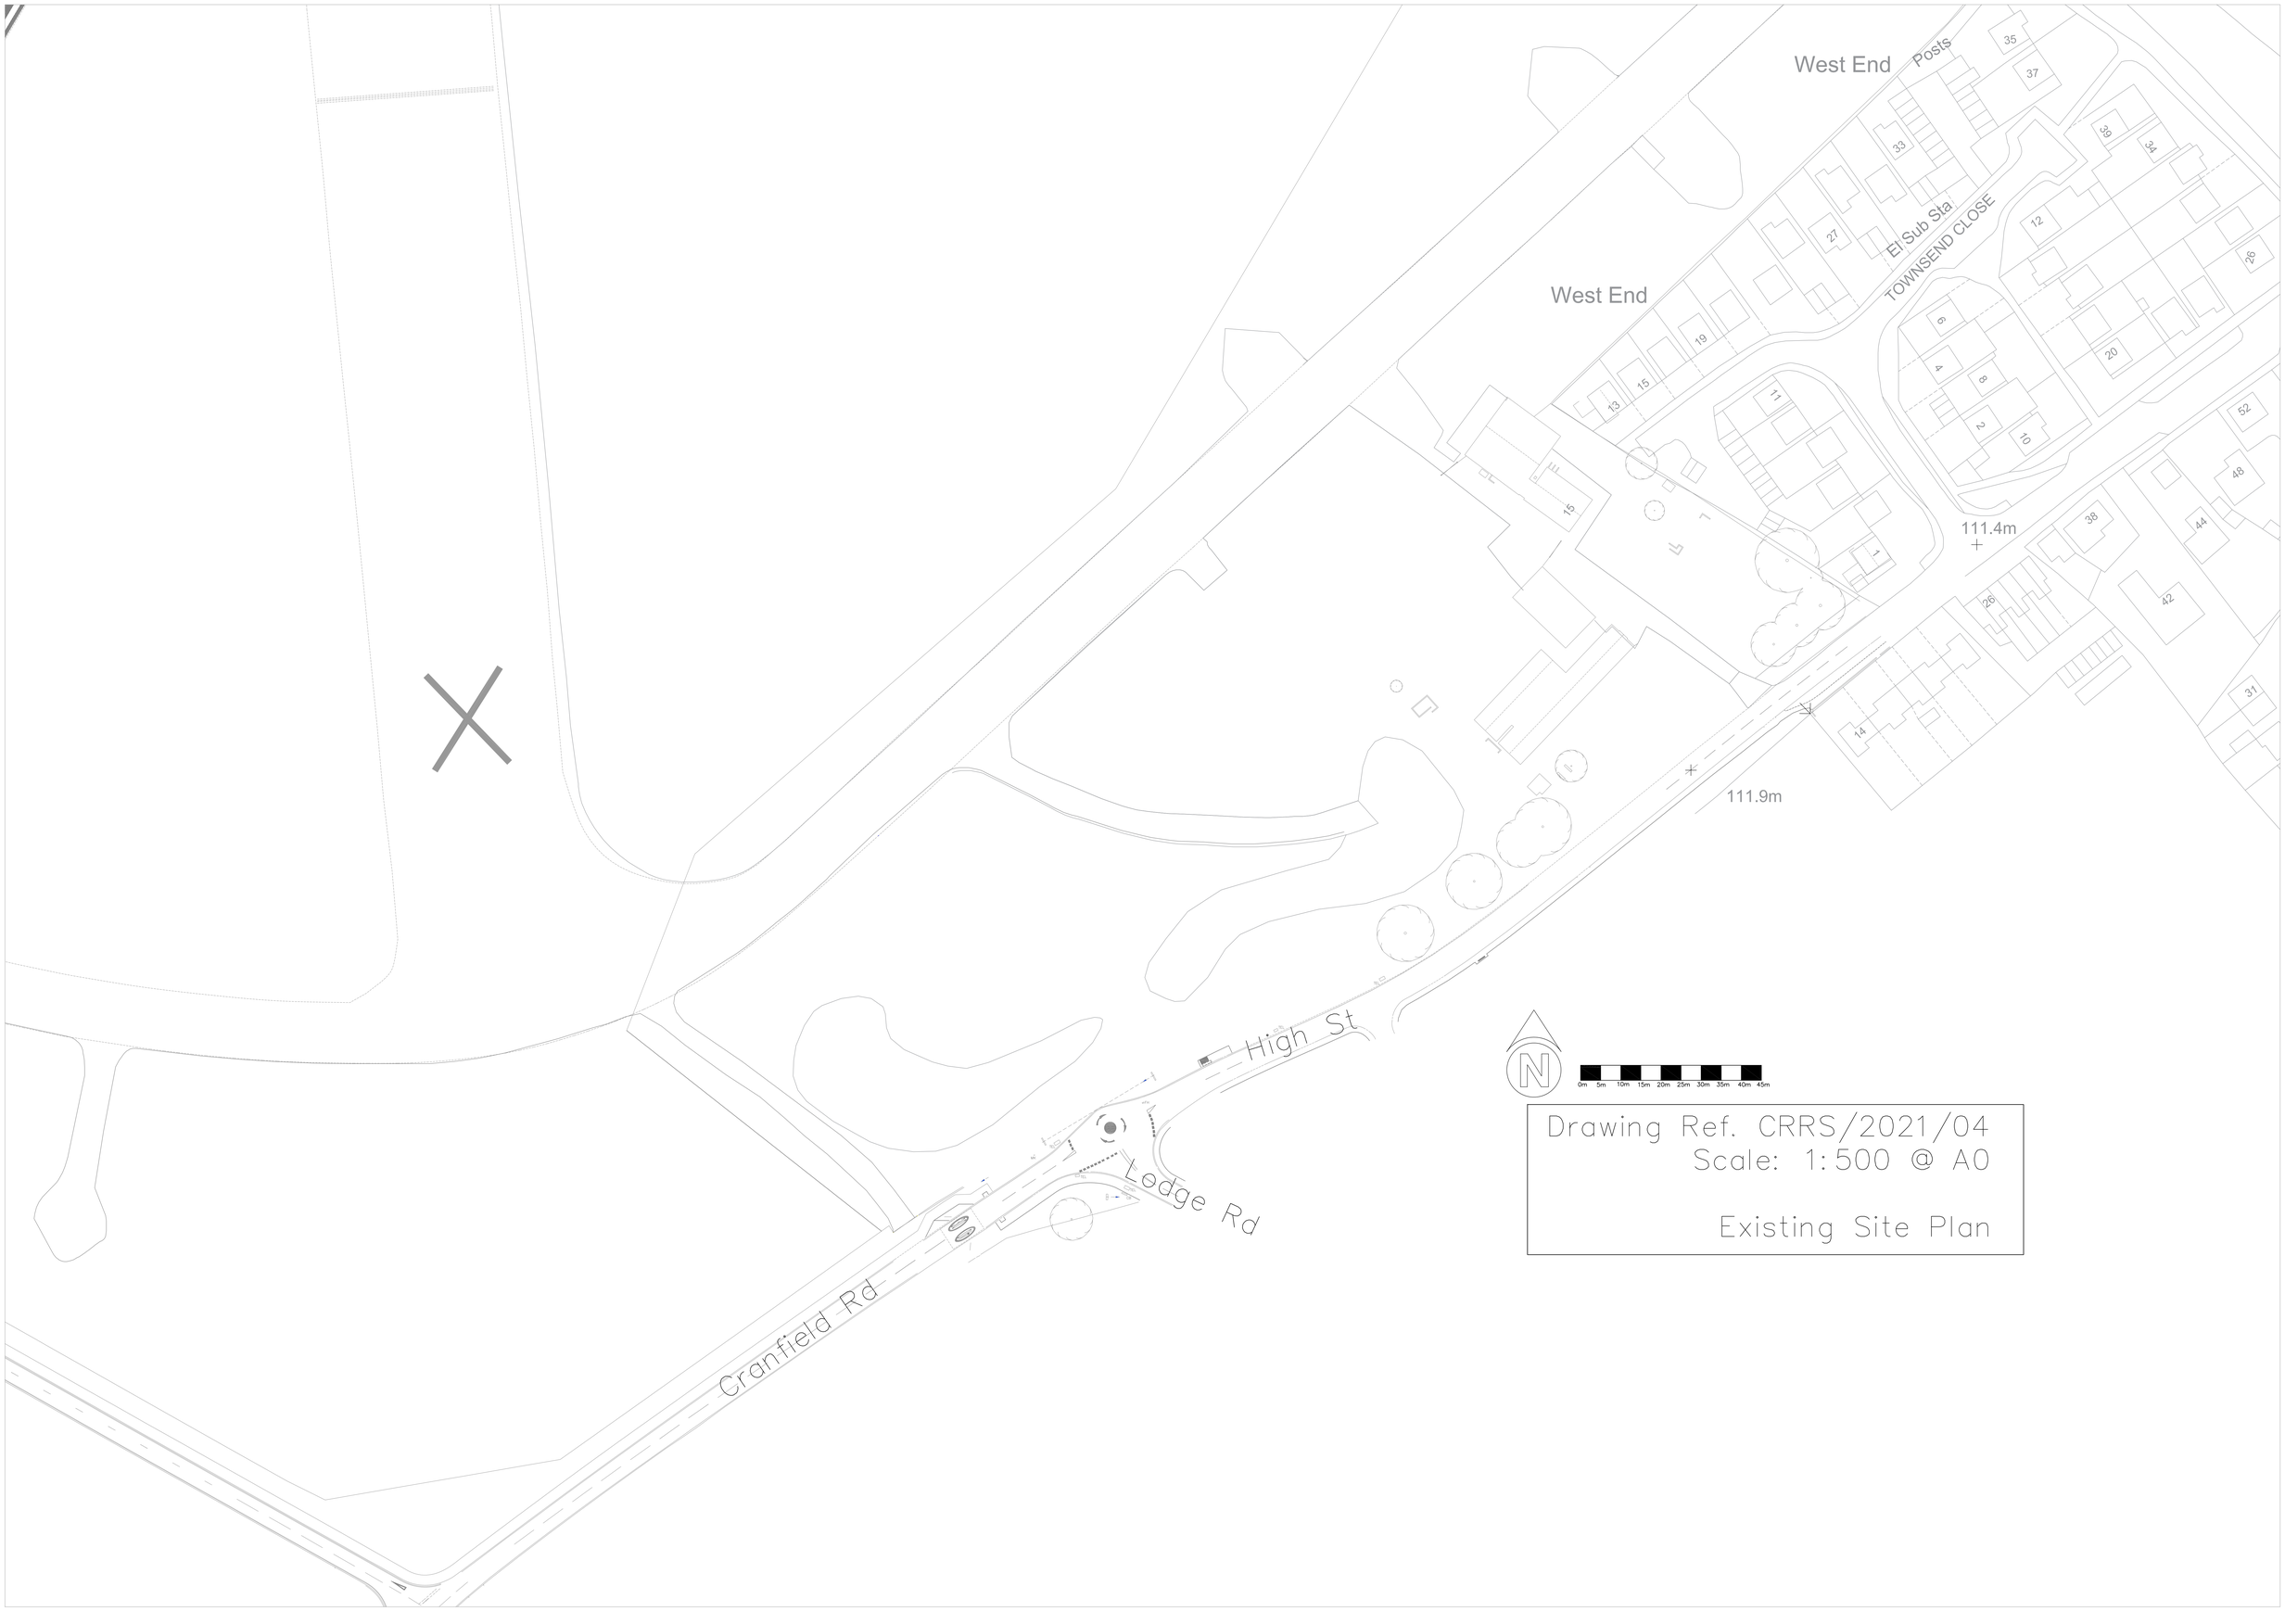

Drawing Ref. CRRS/2021/04
Scale: 1:500 @ A0

Existing Site Plan

Resurface existing concrete with tarmac

New groundworks
Surfaced (tarmac) in with main area

Existing track Surface gravel/fill

Existing trees, hedge & landscaping remain

Alternative turning circle replaces larger one drawn in place 250m^2, 65m

Minor repairs Build up inside gate with type 1 fill
No external works
New gate and sign

West End

TOWNSEND CLOSE

El Sub Sta

High St

Lodge Rd

Cranfield Rd

111.4m

111.9m

N

0m 5m 10m 15m 20m 25m 30m 35m 40m 45m

Drawing Ref. CRRS/2021/02
Scale: 1:500 @ A0
Proposed Site Plan

KEY:

- Proposed new surfacing (tarmac)
- Proposed re-surfacing (tarmac)
- Proposed earth bunds at 0.8m high x 0.75m deep
- Proposed concrete blocks (moveable) – 800mm high
- Proposed earth bund at 1.5m high x 2m deep

Drawing Ref. CRRS/2021/05
Scale: 1:500 @ A0
Existing Site Plan

N

0m 5m 10m 15m 20m 25m 30m 35m 40m 45m

Airfield

Almshouses

West End Posts

West End

TOWNSEND CLOSE

HIGH STREET

FOLLY FARM

ROWAN WAY

WILLOW SPRIGS

Church

Garage

El Sub Sta

111.0m

110.3m

111.4m

New surfacing (tarmac)

Proposed re-surfacing (tarmac)

Proposed earth bunds at 0.8m high x 0.75m deep

Proposed concrete blocks (moveable) – 800mm high

Proposed earth bund at 1.5m high x 2m deep

Drawing Ref. CRRS/2021/03
Scale: 1:500 @ A0
Proposed Site Plan

N

0m 5m 10m 15m 20m 25m 30m 35m 40m 45m

Resurface existing concrete with tarmac

Existing Fence Line

Airfield

HGV Outer Radius

Area 40m^2

Area 25m^2

West End

West End Posts

El Sub Sta

TOWNSEND CLOSE

HIGH STREET

111.0m

111.4m

FOLLY FARM

ROWAN WAY

Church

Garage

Almsh